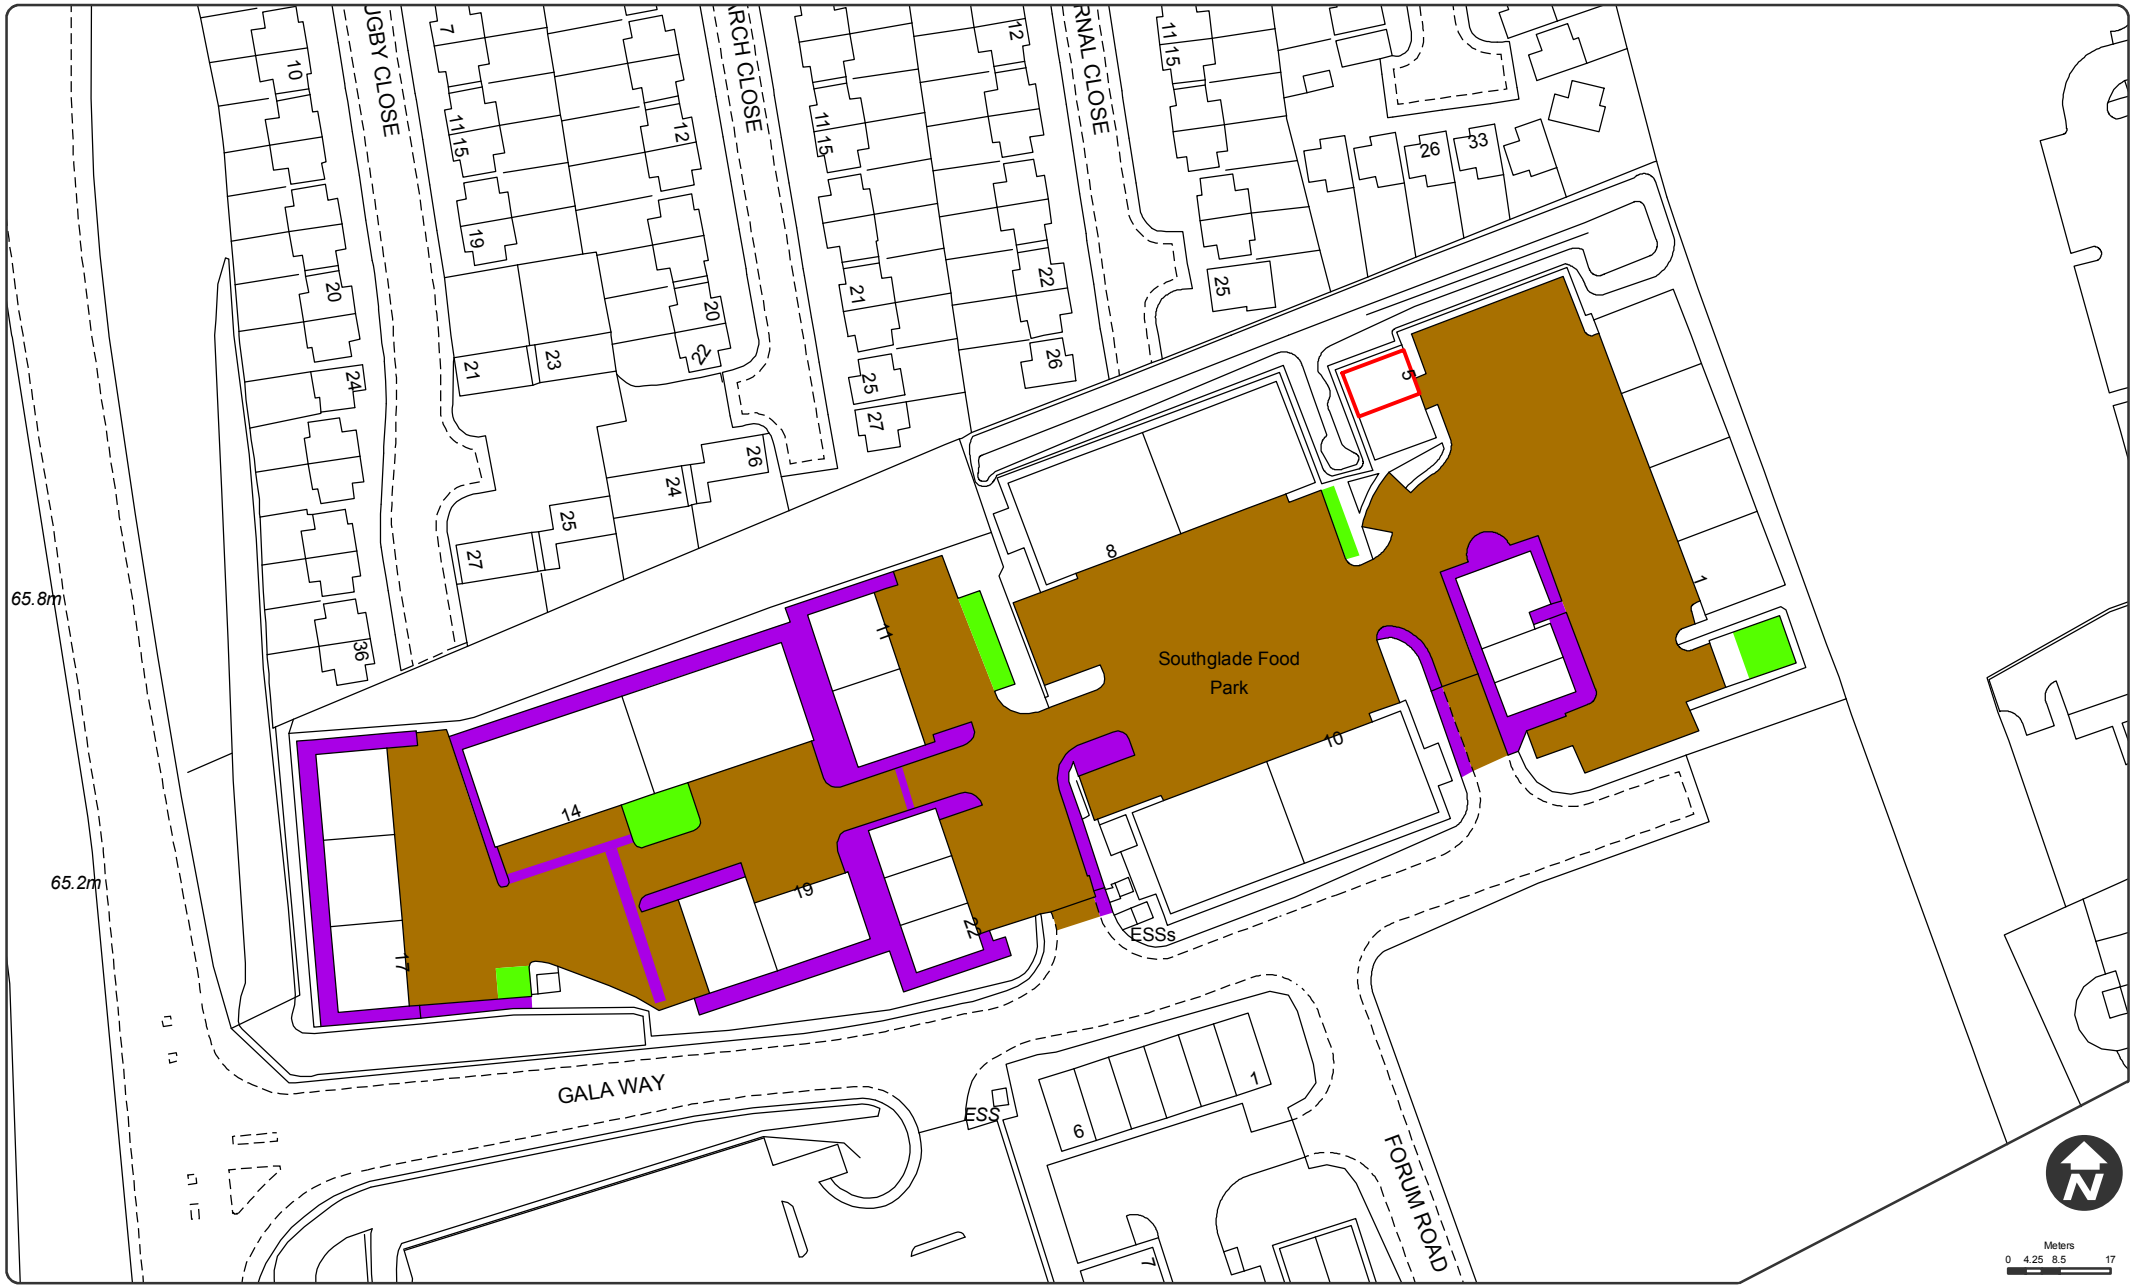


**Southglade Food Park - Plan 2**

Scale @ A4 = 1:1,250

© Crown copyright and database right 2015. Ordnance Survey Licence number 100019317
H:\Users\DAPS\Property\SharedData\Lease plans\Southglade Food Park Phase 2\Plans

Nottingham City Council
Propertyplus
Loxley House
Station Street
Nottingham NG2 3NG
Tel : 0115 8763000
Fax : 0115 8763130
Property Records
Development