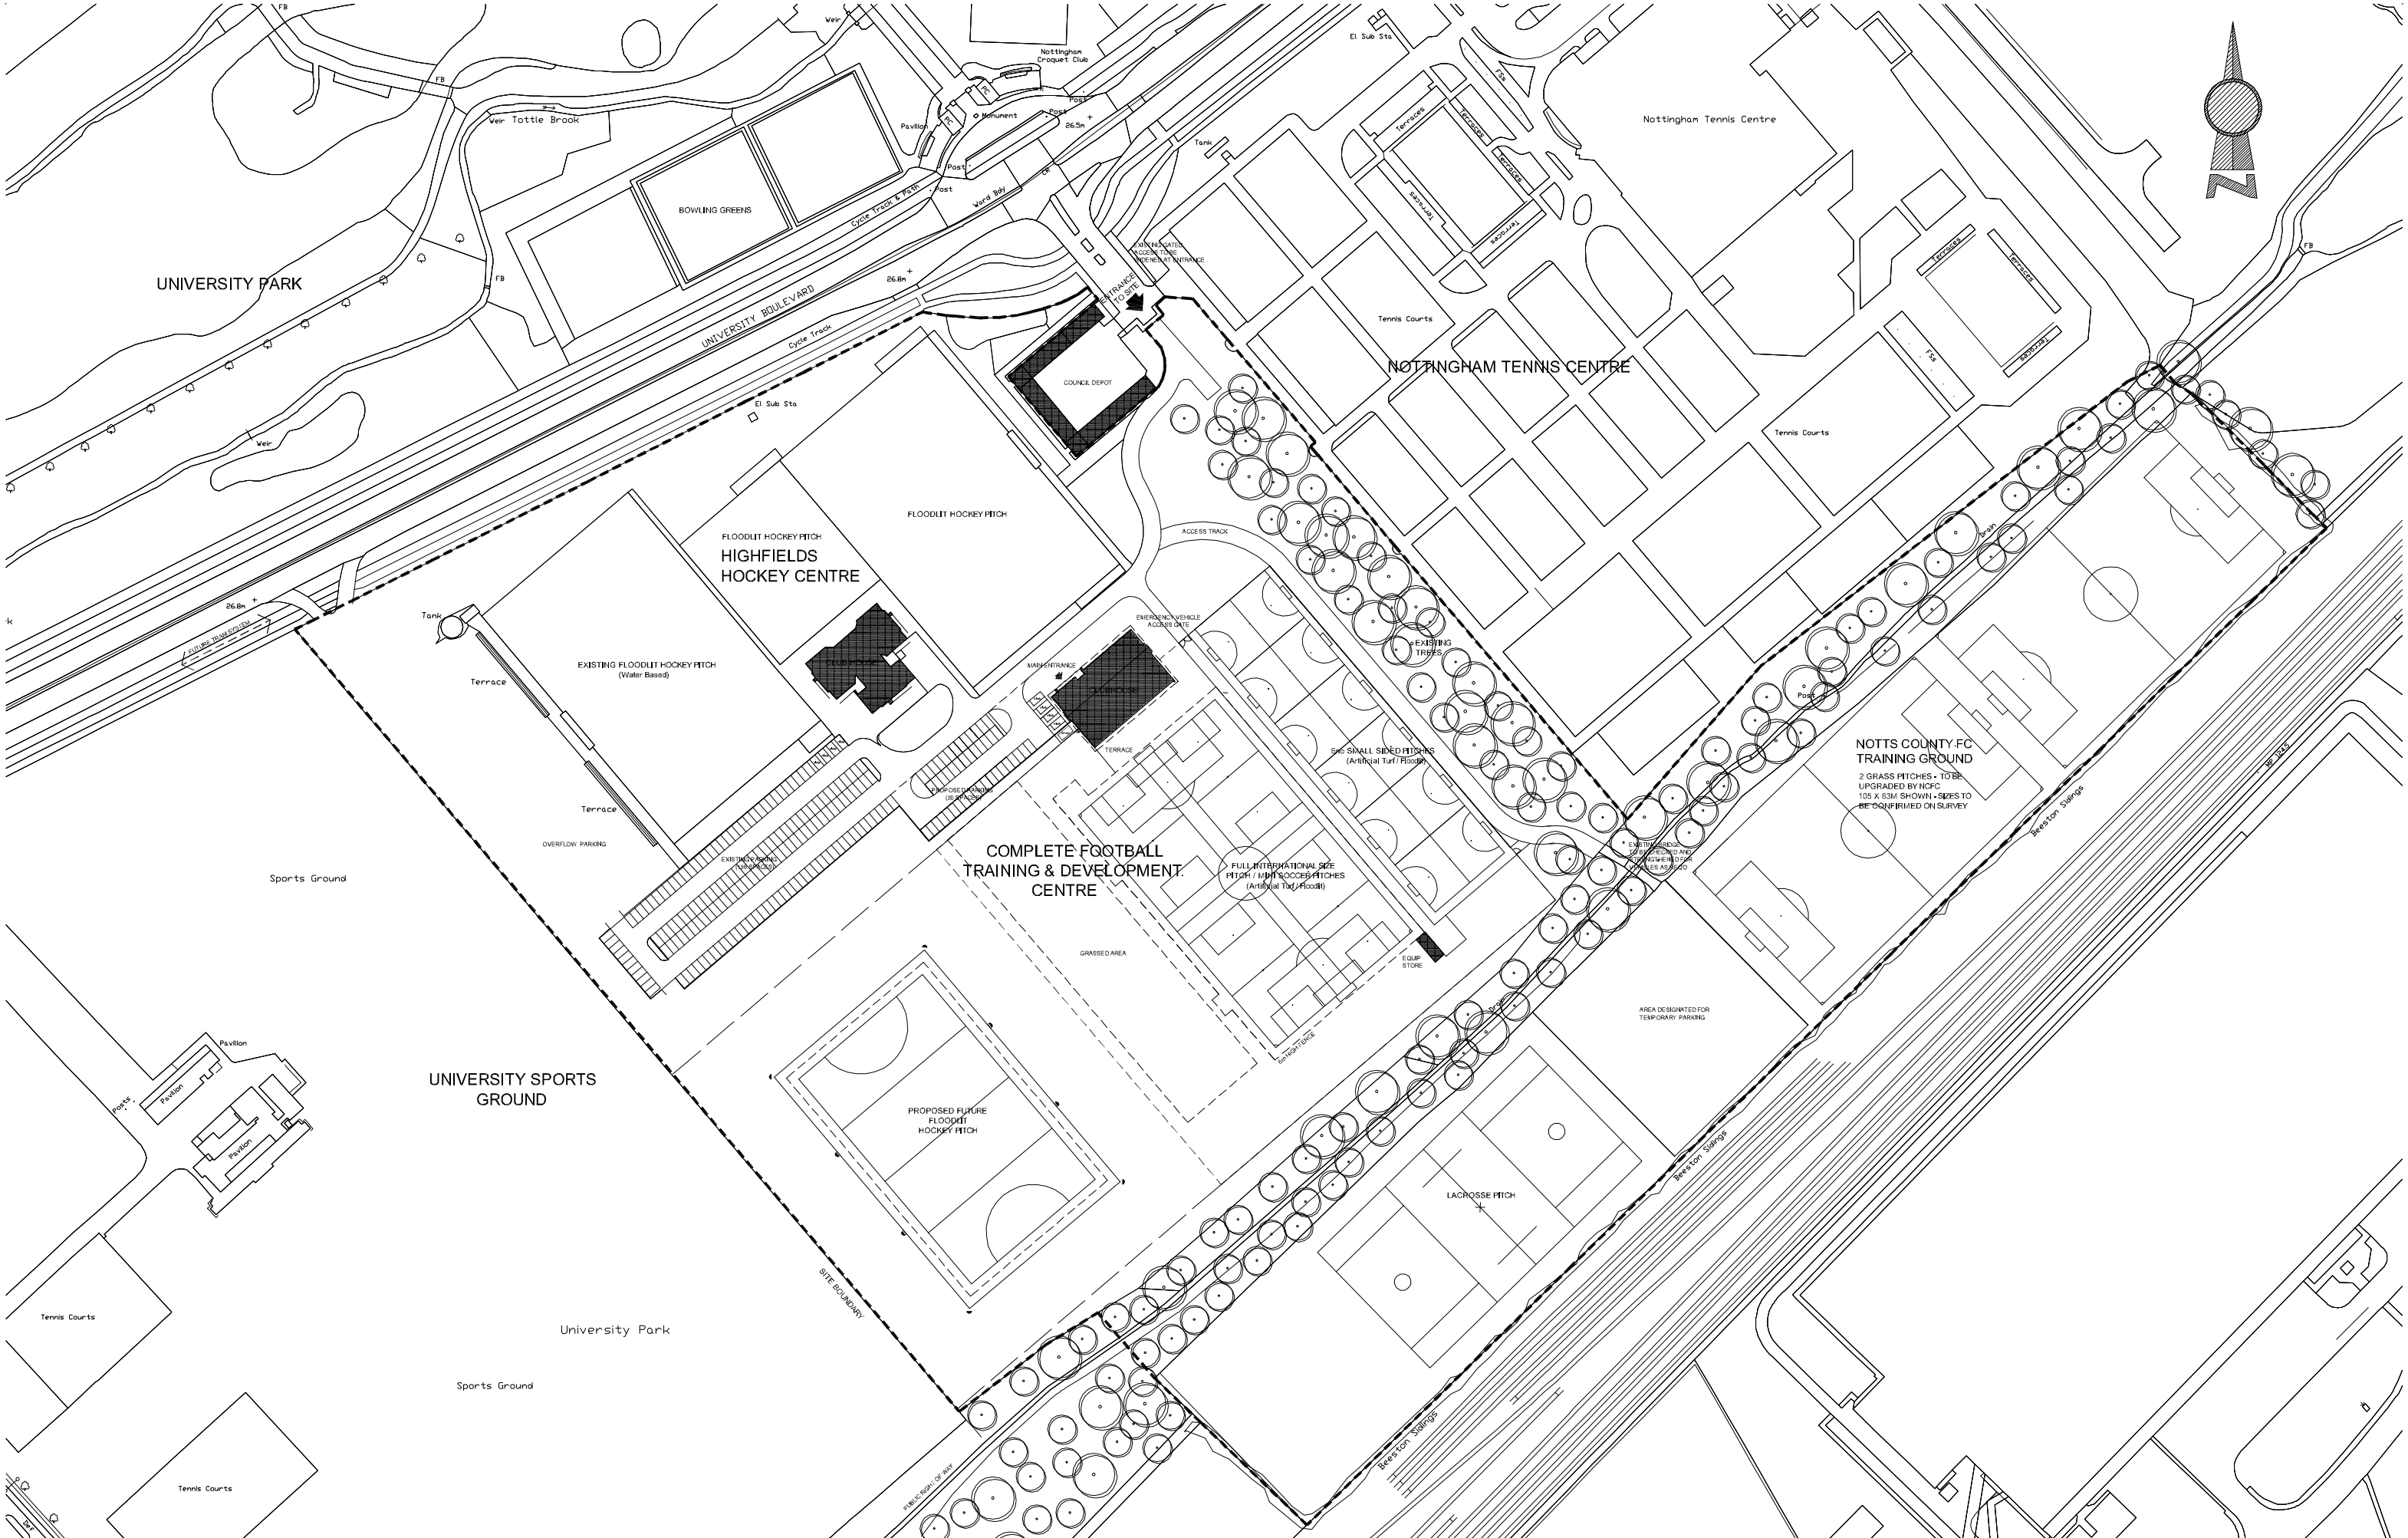

© COPYRIGHT ALL RIGHTS RESERVED THIS DRAWING MUST NOT BE REPRODUCED WITHOUT PERMISSION OF DKS ARCHITECTS

REVISIONS:

Rev A - 07/09/09 - Roof plan updated, road & parking layout revised and grass pitches noted for NCFC,
Rev B - 23/09/09 - 2 no. NCFC pitches, lacrosse pitch, temporary car park and 6m track added.

DO NOT SCALE, THE CONTRACTOR IS RESPONSIBLE FOR CHECKING DIMENSIONS UNLESS OTHERWISE STATED

Client: Complete Football

Project: University Boulevard, Nottingham

Drawing: Proposed Site Plan

Scale: 1:1000 at A1 | Date: 27.07.09 | Drawn by: CC

The Design Studio Ellerbeck Court Stokesley Business Park Stokesley Middlesbrough TS9 5PT
T : 01642 715763 F : 01642 715761 E : info@dksarchitects.com W : www.dksarchitects.com

DKS ARCHITECTS

Project No: 09.067

Dwg No: 005 | Rev: B